




陆丰市湖东大桥桥闸重建工程宗海位置图

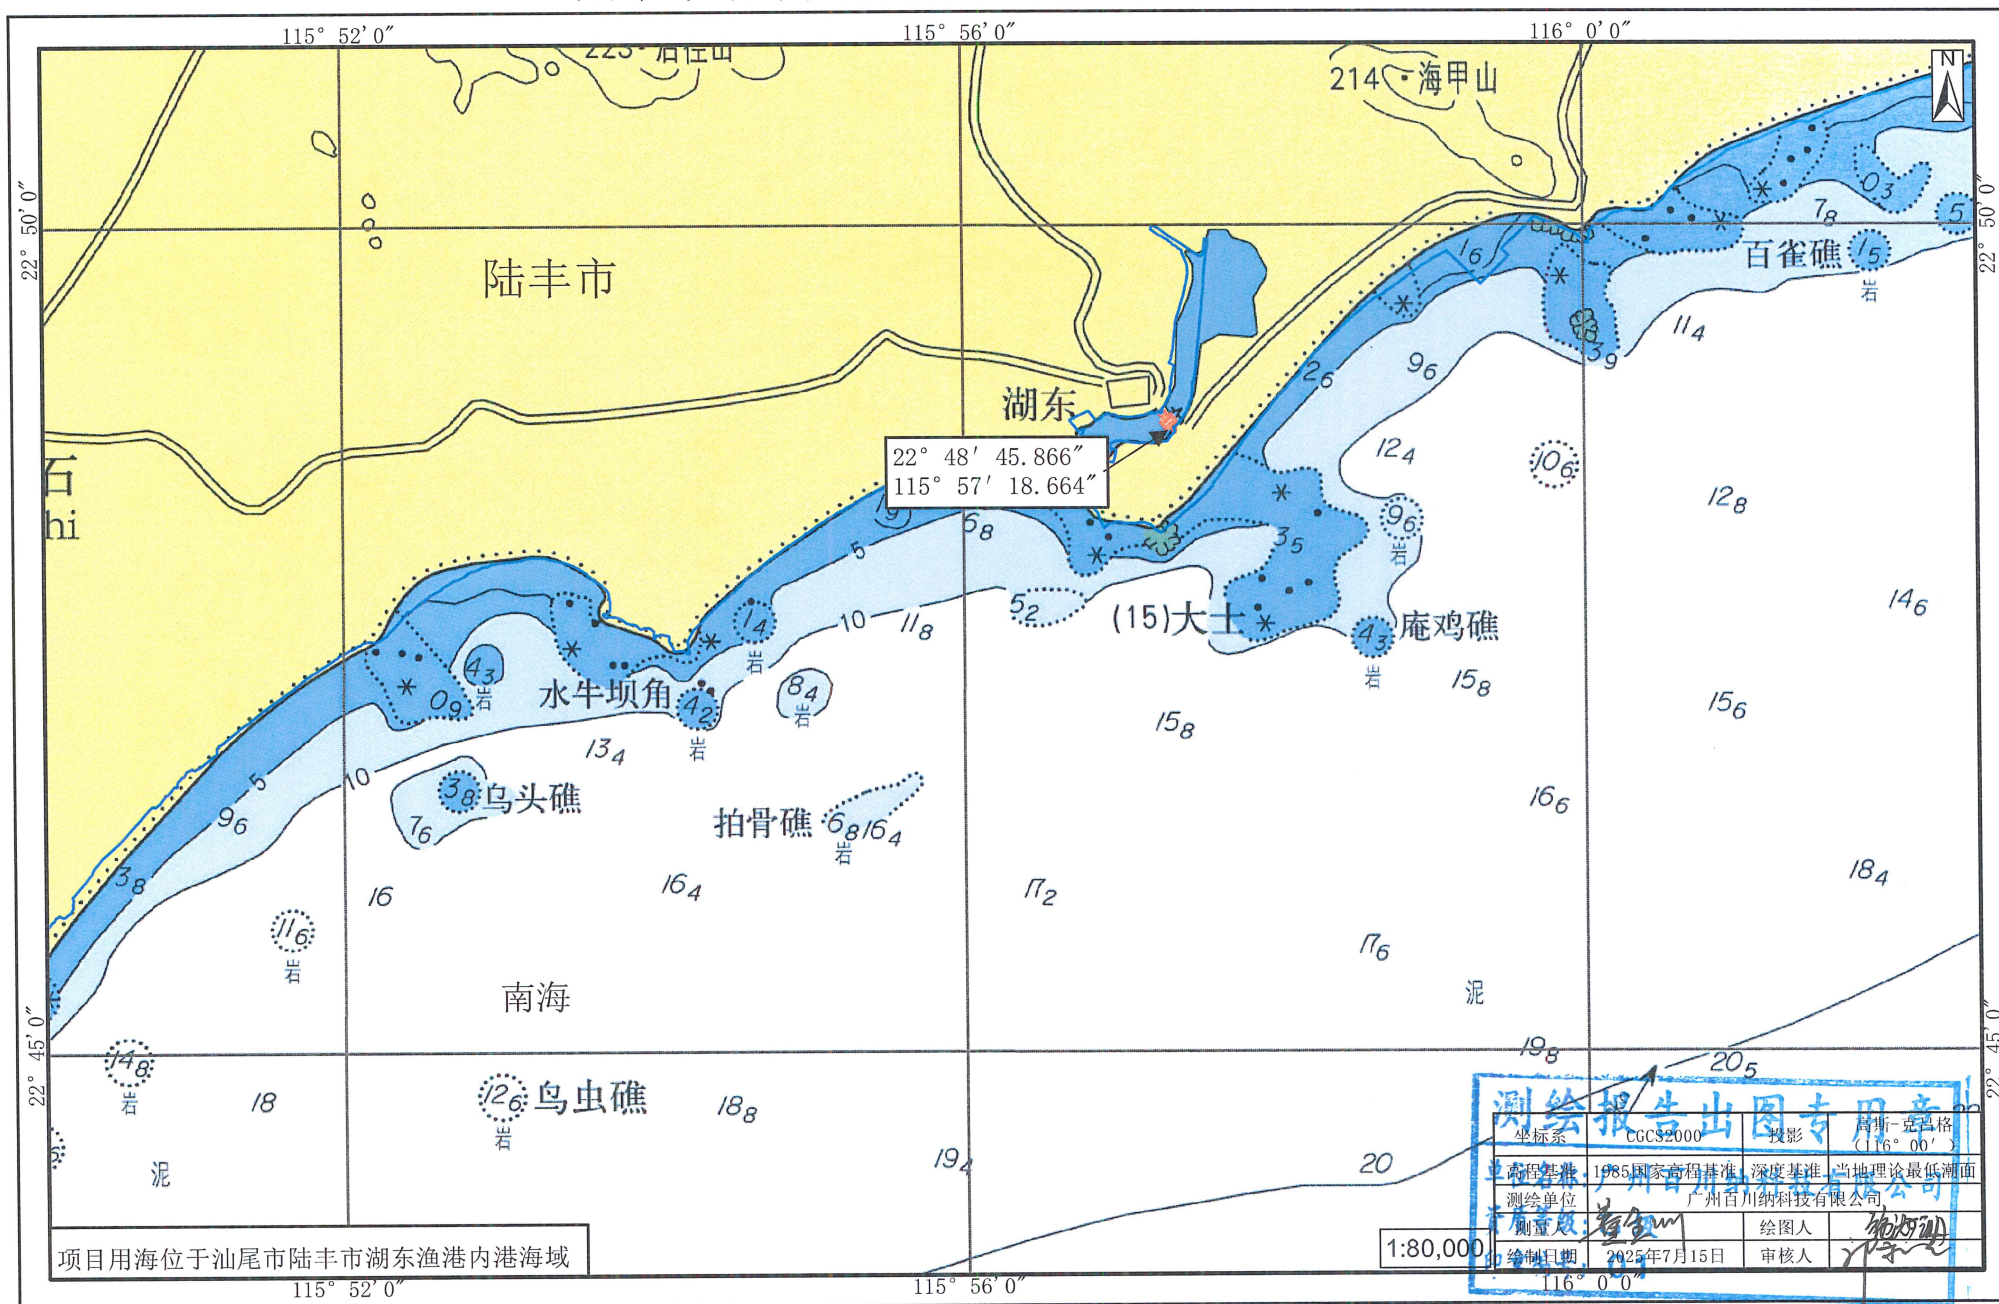


陆丰市湖东大桥桥闸重建工程宗海平面布置图

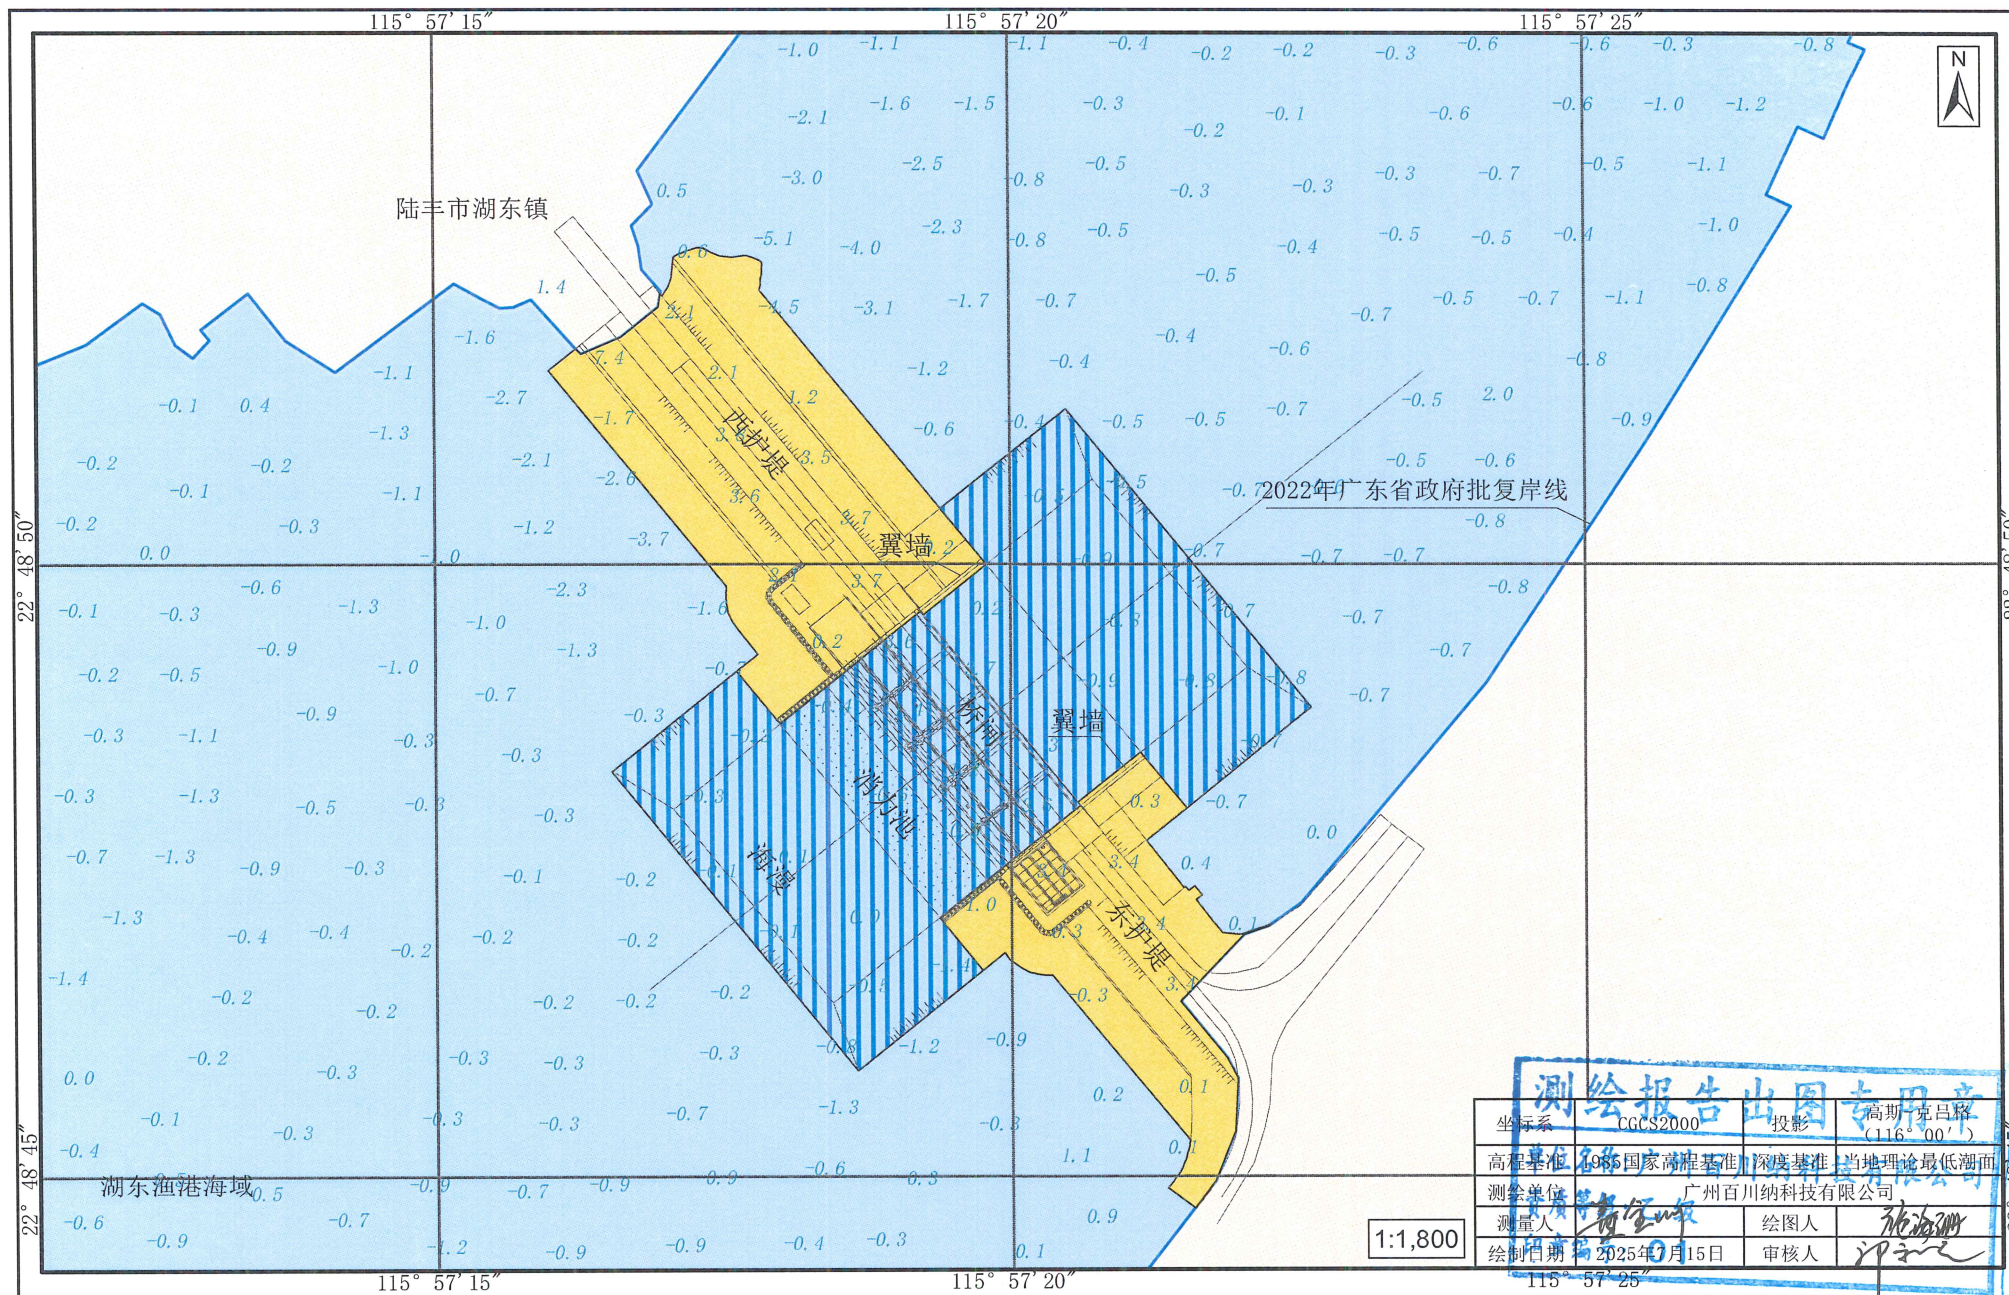

陆丰市湖东大桥桥闸重建工程（桥闸、消力池、海漫）宗海界址图

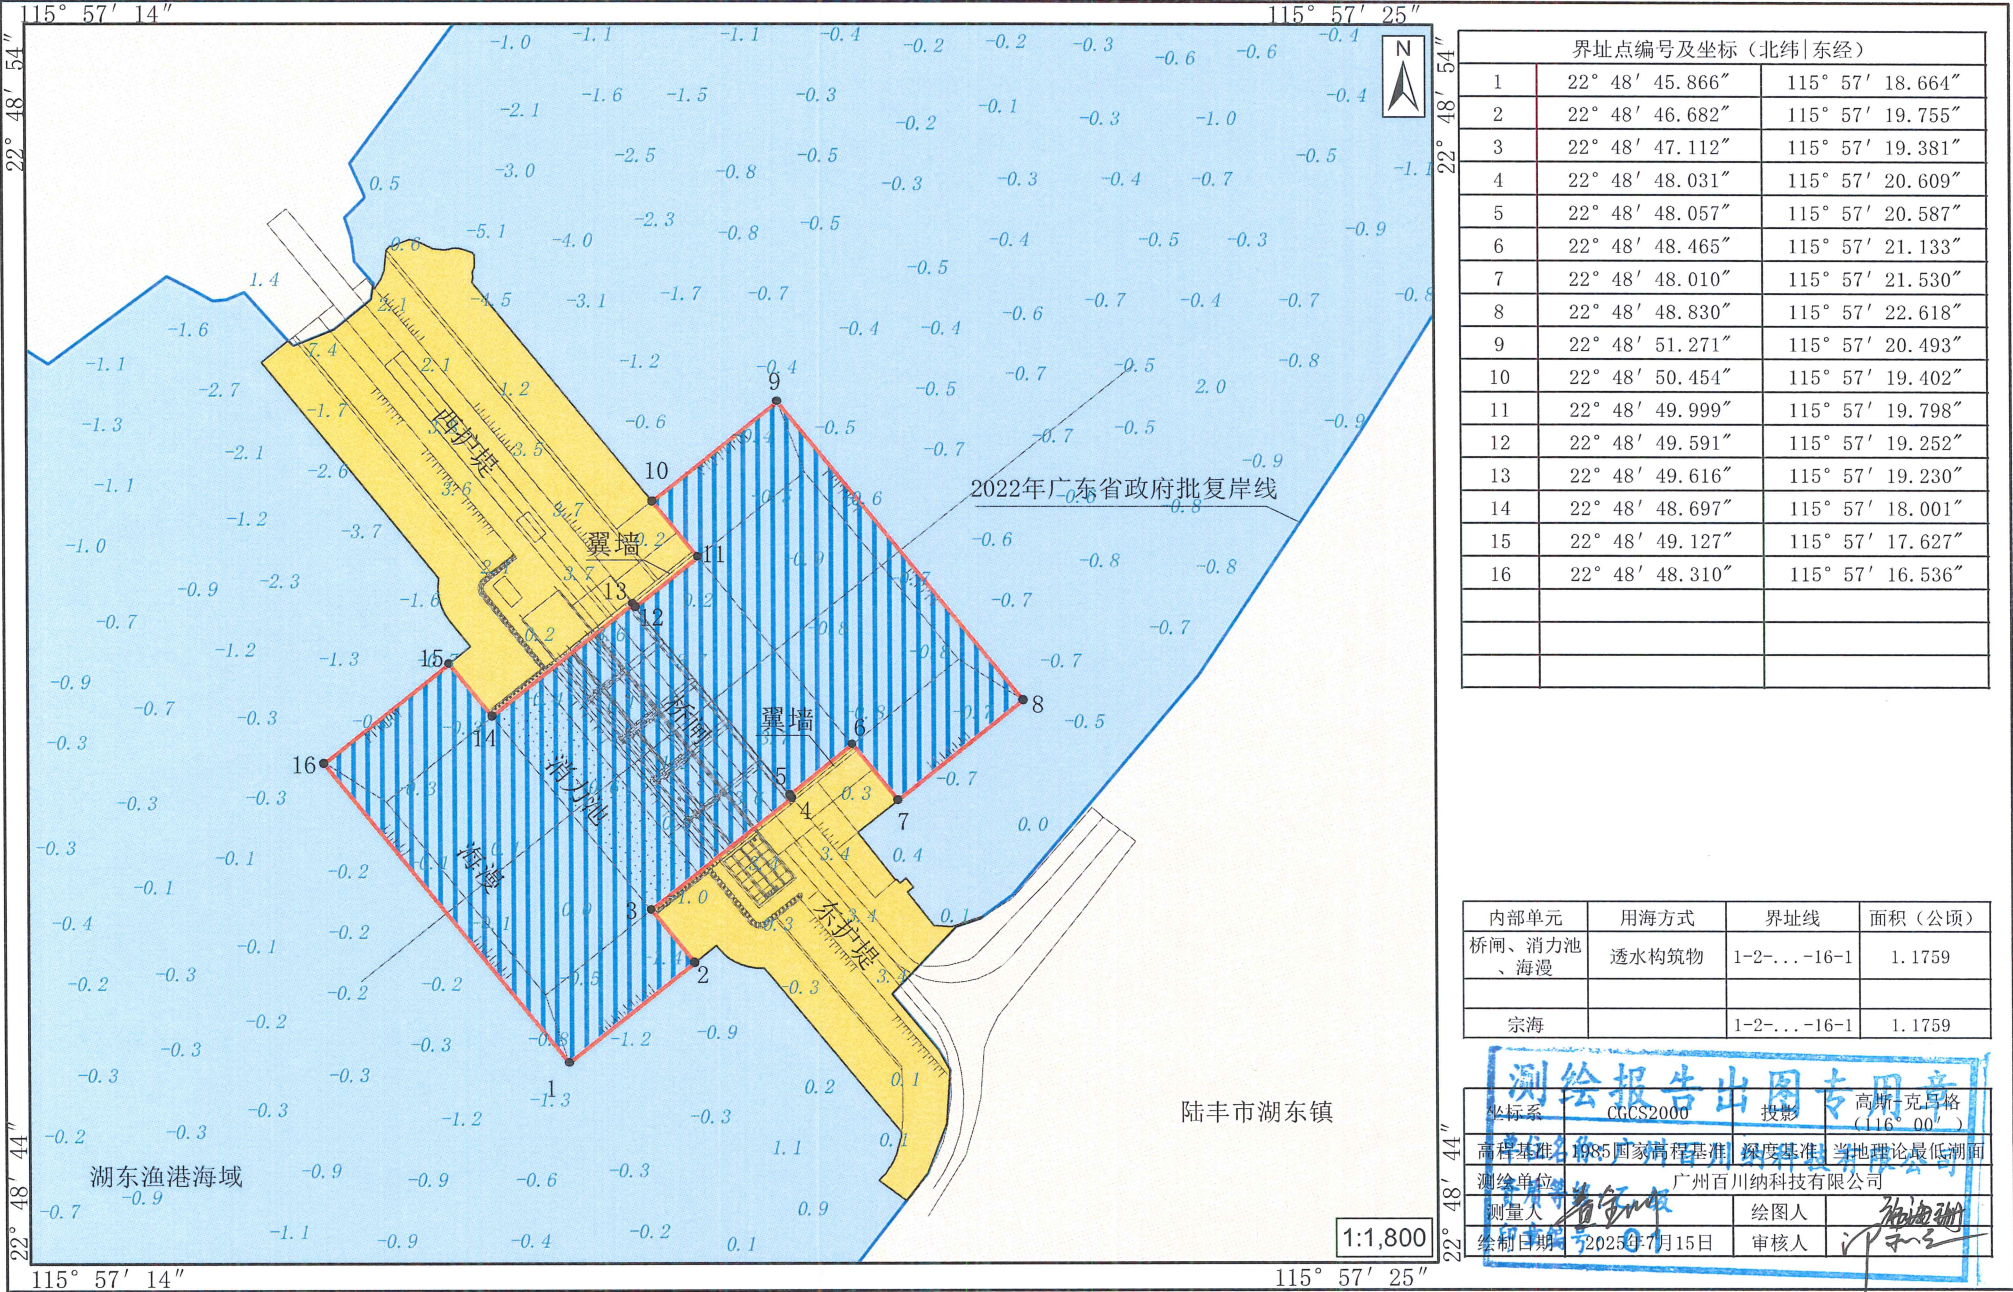


陆丰市湖东大桥桥闸重建工程（护堤、翼墙）宗海界址图

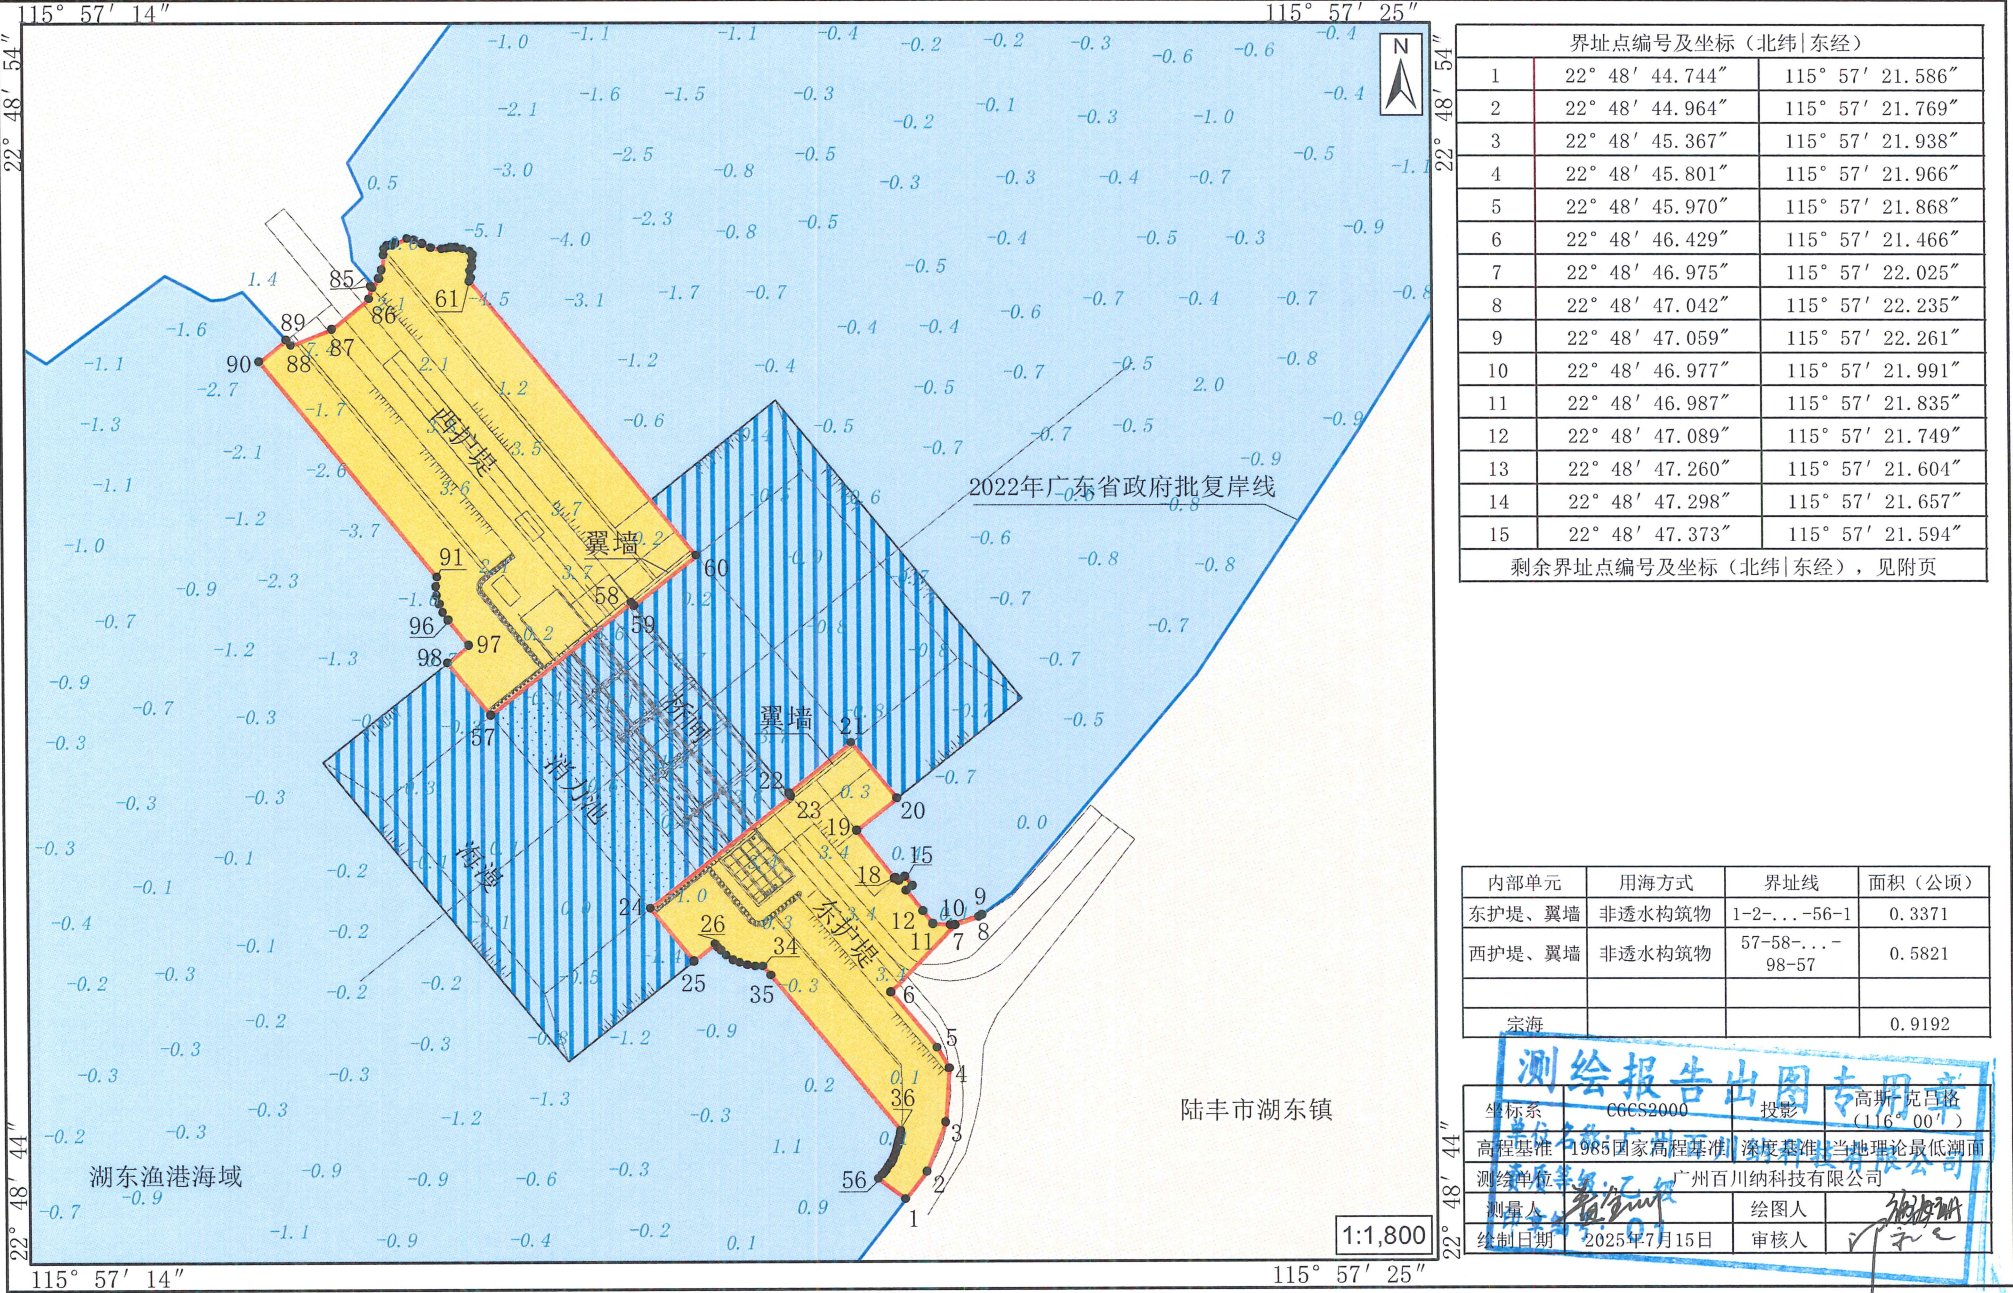


附页 陆丰市湖东大桥桥闸重建工程（护岸、翼墙）宗海界址点
(续)

界址点编号及坐标（北纬 东经）					
1	22°48'44.744"	115°57'21.586"	36	22°48'45.297"	115°57'21.545"
2	22°48'44.964"	115°57'21.769"	37	22°48'45.279"	115°57'21.543"
3	22°48'45.367"	115°57'21.938"	38	22°48'45.260"	115°57'21.539"
4	22°48'45.801"	115°57'21.966"	39	22°48'45.241"	115°57'21.536"
5	22°48'45.970"	115°57'21.868"	40	22°48'45.222"	115°57'21.532"
6	22°48'46.429"	115°57'21.466"	41	22°48'45.203"	115°57'21.527"
7	22°48'46.975"	115°57'22.025"	42	22°48'45.185"	115°57'21.522"
8	22°48'47.042"	115°57'22.235"	43	22°48'45.167"	115°57'21.517"
9	22°48'47.059"	115°57'22.261"	44	22°48'45.149"	115°57'21.511"
10	22°48'46.977"	115°57'21.991"	45	22°48'45.131"	115°57'21.504"
11	22°48'46.987"	115°57'21.835"	46	22°48'45.113"	115°57'21.497"
12	22°48'47.089"	115°57'21.749"	47	22°48'45.096"	115°57'21.489"
13	22°48'47.260"	115°57'21.604"	48	22°48'45.079"	115°57'21.481"
14	22°48'47.298"	115°57'21.657"	49	22°48'45.062"	115°57'21.472"
15	22°48'47.373"	115°57'21.594"	50	22°48'45.045"	115°57'21.462"
16	22°48'47.335"	115°57'21.542"	51	22°48'45.026"	115°57'21.450"
17	22°48'47.365"	115°57'21.516"	52	22°48'45.004"	115°57'21.434"
18	22°48'47.356"	115°57'21.504"	53	22°48'44.982"	115°57'21.417"
19	22°48'47.748"	115°57'21.179"	54	22°48'44.961"	115°57'21.400"
20	22°48'48.010"	115°57'21.530"	55	22°48'44.940"	115°57'21.381"
21	22°48'48.465"	115°57'21.133"	56	22°48'44.905"	115°57'21.350"
22	22°48'48.057"	115°57'20.587"	57	22°48'48.697"	115°57'18.001"
23	22°48'48.031"	115°57'20.609"	58	22°48'49.616"	115°57'19.230"
24	22°48'47.112"	115°57'19.381"	59	22°48'49.591"	115°57'19.252"
25	22°48'46.682"	115°57'19.755"	60	22°48'49.999"	115°57'19.798"
26	22°48'46.824"	115°57'19.944"	61	22°48'52.248"	115°57'17.841"
27	22°48'46.798"	115°57'19.966"	62	22°48'52.280"	115°57'17.850"
28	22°48'46.772"	115°57'19.990"	63	22°48'52.333"	115°57'17.848"
29	22°48'46.730"	115°57'20.040"	64	22°48'52.369"	115°57'17.862"
30	22°48'46.696"	115°57'20.096"	65	22°48'52.420"	115°57'17.863"
31	22°48'46.669"	115°57'20.157"	66	22°48'52.470"	115°57'17.869"
32	22°48'46.651"	115°57'20.222"	67	22°48'52.491"	115°57'17.846"
33	22°48'46.642"	115°57'20.288"	68	22°48'52.513"	115°57'17.782"
34	22°48'46.642"	115°57'20.356"	69	22°48'52.528"	115°57'17.724"
35	22°48'46.563"	115°57'20.425"	70	22°48'52.526"	115°57'17.680"


陆丰市湖东大桥桥闸重建工程（施工期）宗海位置图

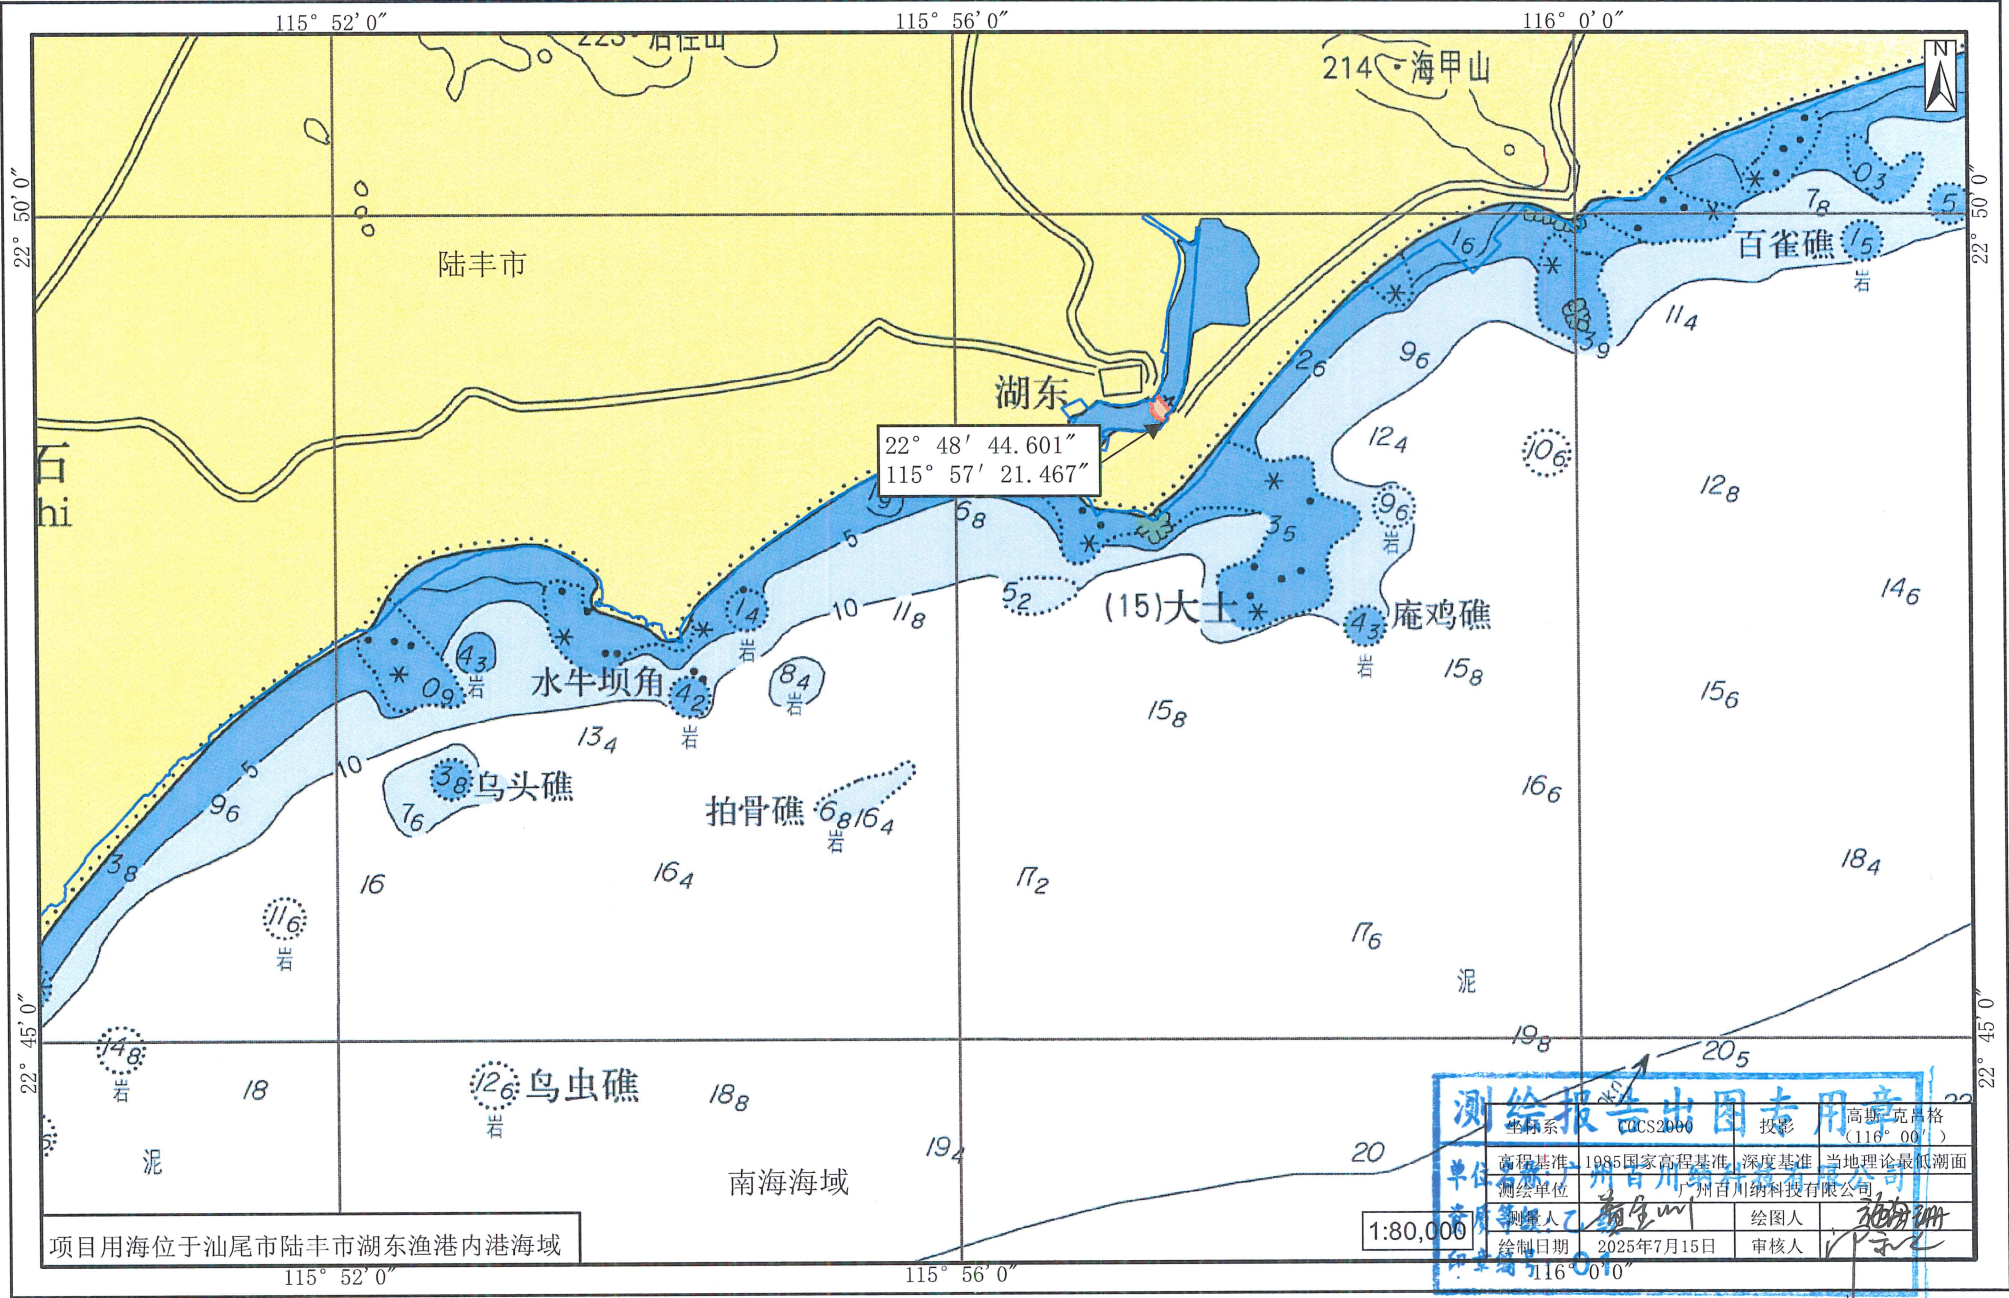

陆丰市湖东大桥桥闸重建工程（施工期）宗海平面布置图

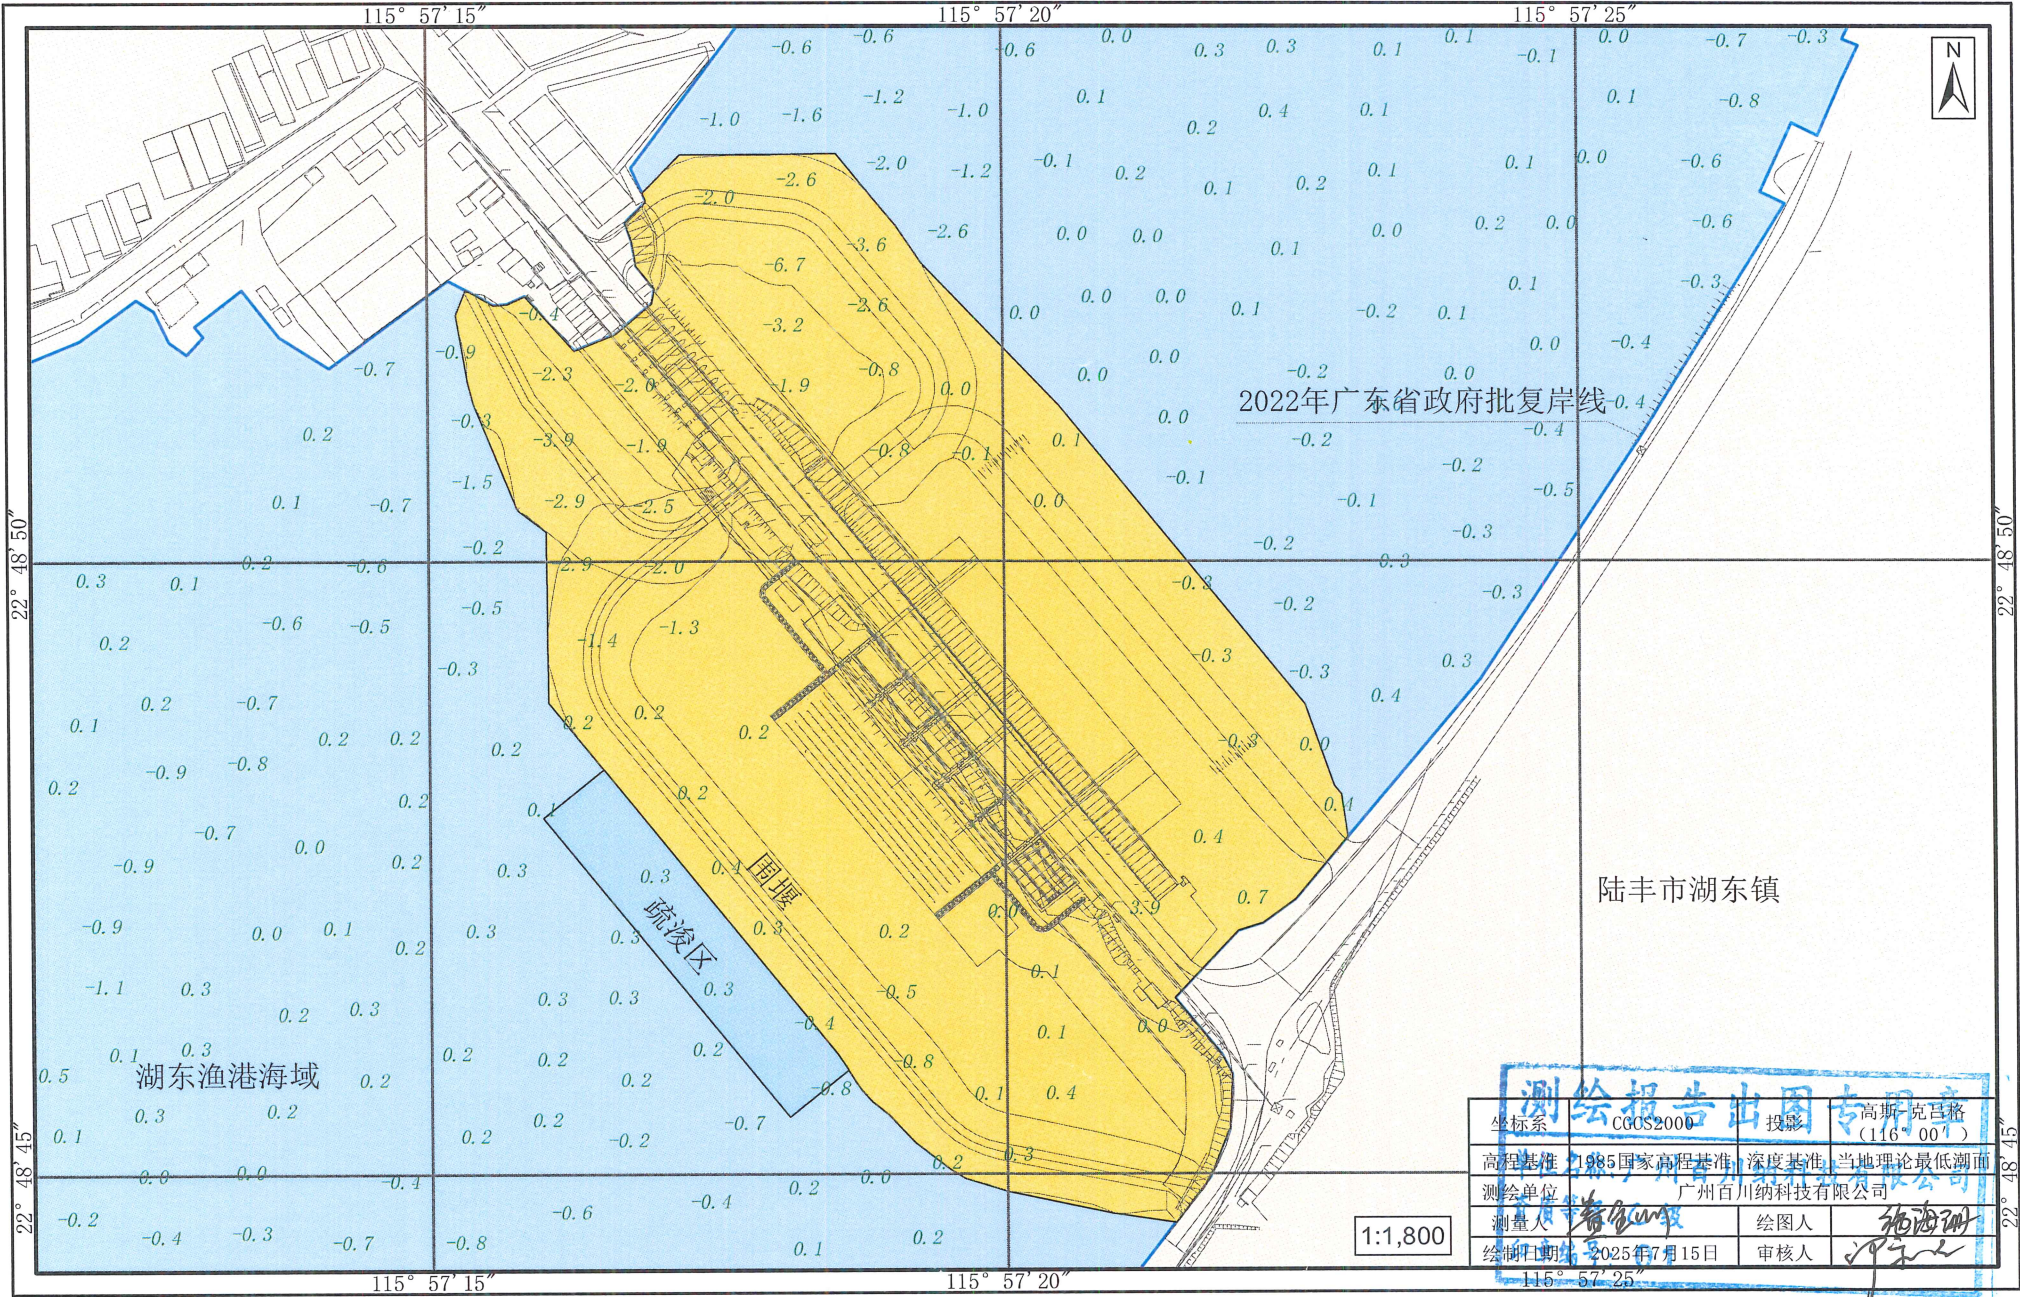

陆丰市湖东大桥桥闸重建工程（施工期）宗海界址图

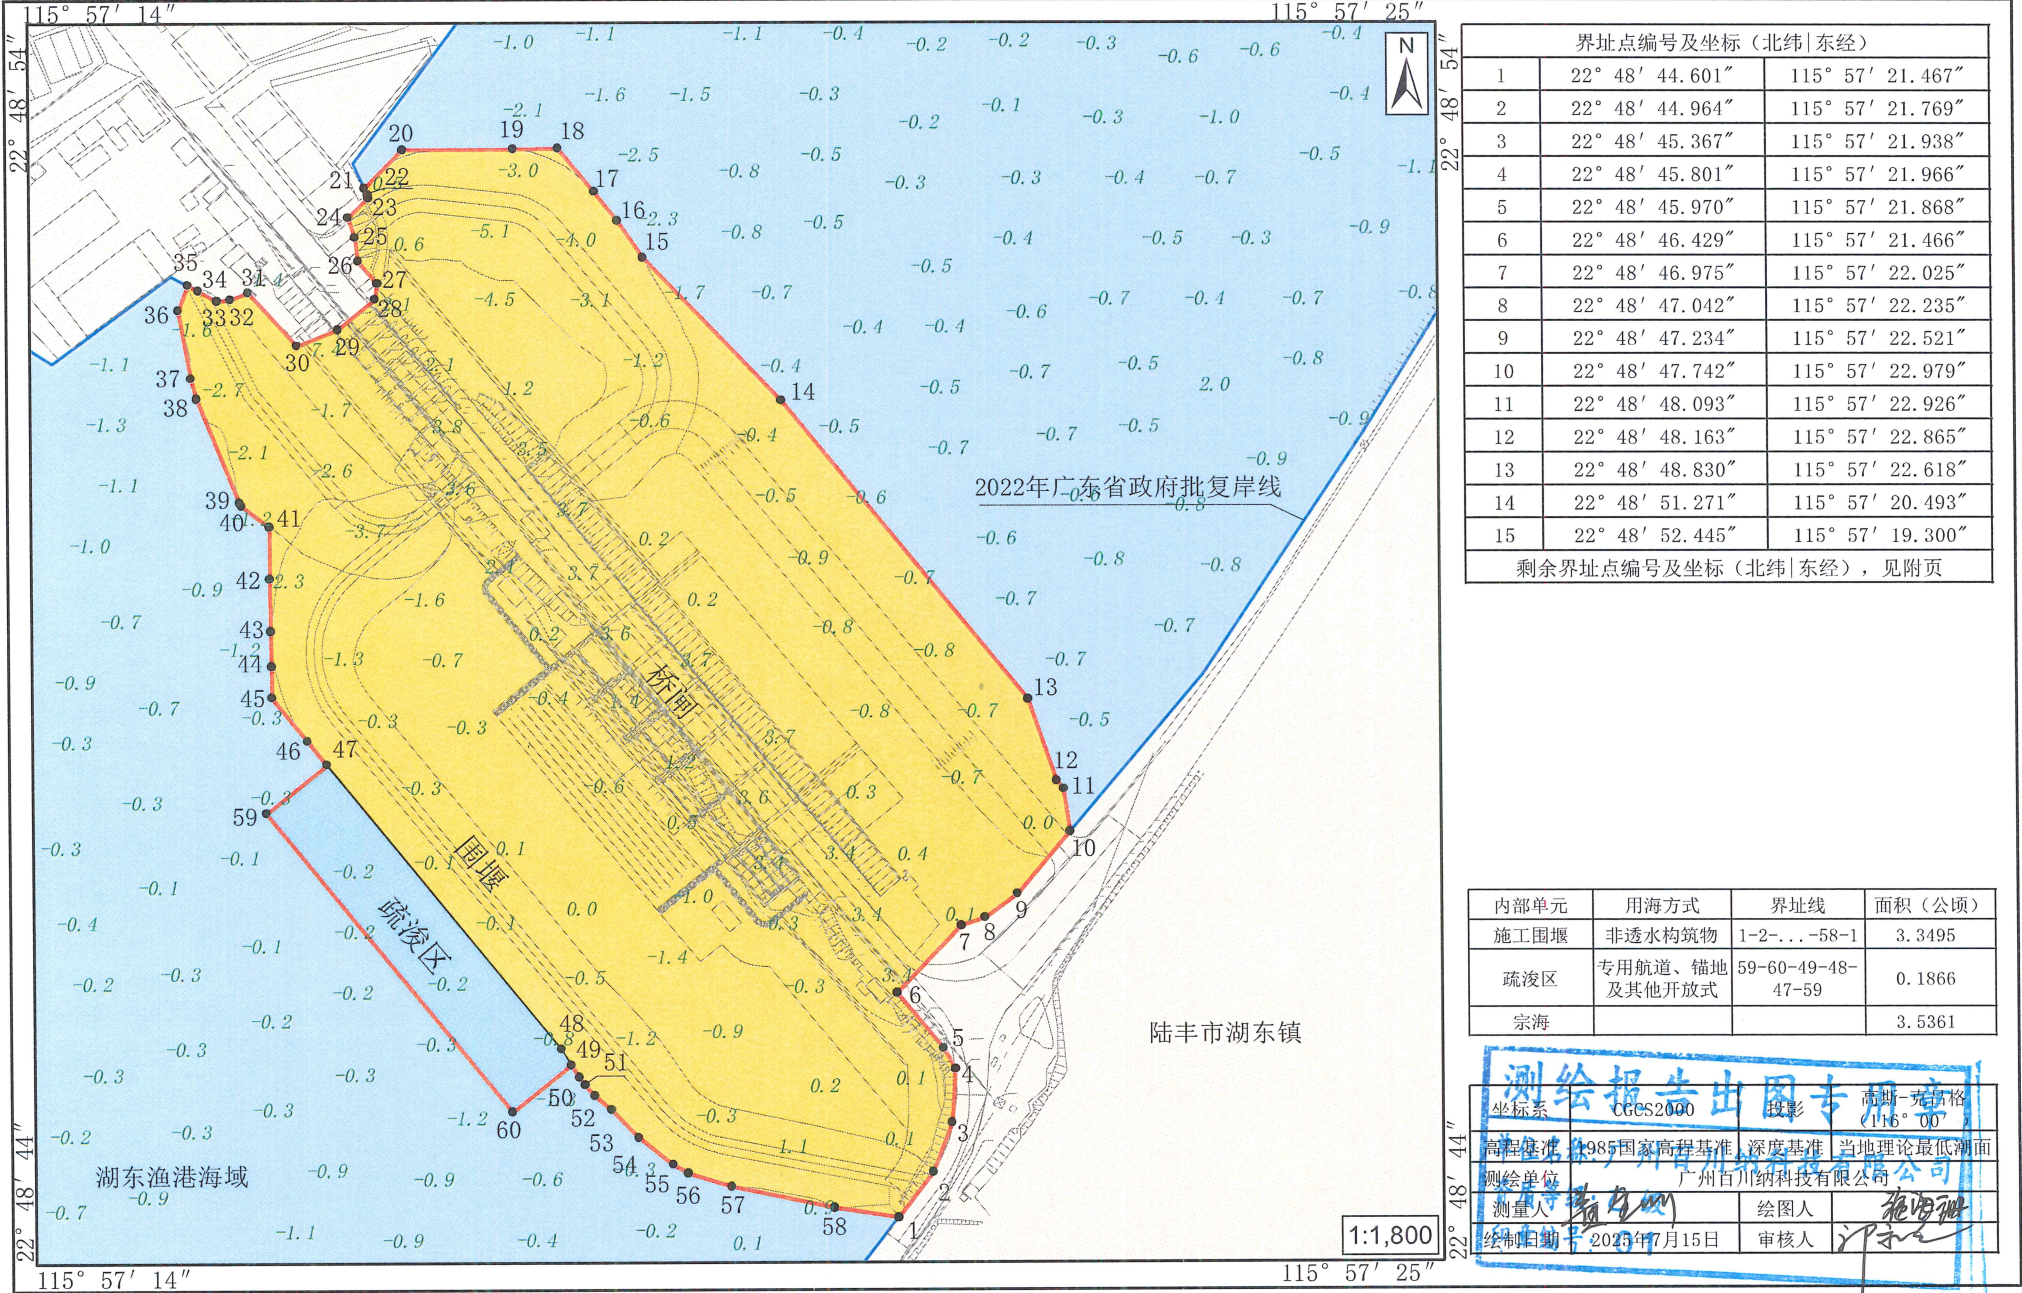



界址点编号及坐标（北纬 东经）		
1	22° 48' 44.601"	115° 57' 21.467"
2	22° 48' 44.964"	115° 57' 21.769"
3	22° 48' 45.367"	115° 57' 21.938"
4	22° 48' 45.801"	115° 57' 21.966"
5	22° 48' 45.970"	115° 57' 21.868"
6	22° 48' 46.429"	115° 57' 21.466"
7	22° 48' 46.975"	115° 57' 22.025"
8	22° 48' 47.042"	115° 57' 22.235"
9	22° 48' 47.234"	115° 57' 22.521"
10	22° 48' 47.742"	115° 57' 22.979"
11	22° 48' 48.093"	115° 57' 22.926"
12	22° 48' 48.163"	115° 57' 22.865"
13	22° 48' 48.830"	115° 57' 22.618"
14	22° 48' 51.271"	115° 57' 20.493"
15	22° 48' 52.445"	115° 57' 19.300"
剩余界址点编号及坐标（北纬 东经），见附页		

内部单元	用海方式	界址线	面积（公顷）
施工围堰	非透水构筑物	1-2...-58-1	3.3495
疏浚区	专用航道、锚地及其他开放式	59-60-49-48-47-59	0.1866
宗海			3.5361

测绘报告出图专用章			
坐标系	CGCS2000	投影	高斯-克吕格 (116° 00')
高程基准	1985国家高程基准	深度基准	当地理论最低潮面
测绘单位	广州百川纳科技有限公司		
测量人	蒋海斌	绘图人	蒋海斌
编制日期	2023年7月15日	审核人	蒋海斌

附页 陆丰市湖东大桥桥闸重建工程(施工期)宗海界址点(续)

界址点编号及坐标(北纬东经)					
1	22°48'44.601"	115°57'21.467"	33	22°48'52.097"	115°57'15.585"
2	22°48'44.964"	115°57'21.769"	34	22°48'52.178"	115°57'15.426"
3	22°48'45.367"	115°57'21.938"	35	22°48'52.223"	115°57'15.337"
4	22°48'45.801"	115°57'21.966"	36	22°48'52.019"	115°57'15.252"
5	22°48'45.970"	115°57'21.868"	37	22°48'51.459"	115°57'15.355"
6	22°48'46.429"	115°57'21.466"	38	22°48'51.293"	115°57'15.405"
7	22°48'46.975"	115°57'22.025"	39	22°48'50.443"	115°57'15.773"
8	22°48'47.042"	115°57'22.235"	40	22°48'50.418"	115°57'15.791"
9	22°48'47.234"	115°57'22.521"	41	22°48'50.246"	115°57'16.030"
10	22°48'47.742"	115°57'22.979"	42	22°48'49.818"	115°57'16.034"
11	22°48'48.093"	115°57'22.926"	43	22°48'49.390"	115°57'16.037"
12	22°48'48.163"	115°57'22.865"	44	22°48'49.105"	115°57'16.040"
13	22°48'51.183"	115°57'20.236"	45	22°48'48.845"	115°57'16.043"
14	22°48'51.930"	115°57'19.613"	46	22°48'48.490"	115°57'16.351"
15	22°48'52.445"	115°57'19.300"	47	22°48'48.298"	115°57'16.519"
16	22°48'52.748"	115°57'19.081"	48	22°48'45.972"	115°57'18.543"
17	22°48'52.983"	115°57'18.877"	49	22°48'45.842"	115°57'18.631"
18	22°48'53.339"	115°57'18.567"	50	22°48'45.743"	115°57'18.697"
19	22°48'53.336"	115°57'18.177"	51	22°48'45.678"	115°57'18.744"
20	22°48'53.330"	115°57'17.208"	52	22°48'45.587"	115°57'18.834"
21	22°48'53.019"	115°57'16.881"	53	22°48'45.473"	115°57'18.978"
22	22°48'52.963"	115°57'16.908"	54	22°48'45.246"	115°57'19.210"
23	22°48'52.939"	115°57'16.909"	55	22°48'45.031"	115°57'19.513"
24	22°48'52.773"	115°57'16.734"	56	22°48'44.959"	115°57'19.638"
25	22°48'52.610"	115°57'16.792"	57	22°48'44.854"	115°57'20.018"
26	22°48'52.417"	115°57'16.822"	58	22°48'44.680"	115°57'20.912"
27	22°48'52.235"	115°57'16.985"	59	22°48'47.902"	115°57'15.990"
28	22°48'52.109"	115°57'16.965"	60	22°48'45.462"	115°57'18.117"
29	22°48'51.858"	115°57'16.640"	/	/	/
30	22°48'51.723"	115°57'16.284"			
31	22°48'52.168"	115°57'15.859"			
32	22°48'52.106"	115°57'15.705"			

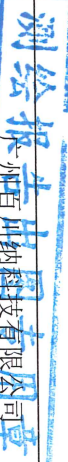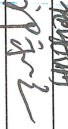测绘单位	 单位名称: 广州百川纳科技有限公司		
测量人			
绘制日期	2025年08月15日	审核人	

印章编号: 01

界址点编号及坐标（北纬 东经）				
71	22°48'52.518"	115°57'17.642"		
72	22°48'52.512"	115°57'17.602"		
73	22°48'52.523"	115°57'17.502"		
74	22°48'52.556"	115°57'17.429"		
75	22°48'52.587"	115°57'17.357"		
76	22°48'52.596"	115°57'17.304"		
77	22°48'52.564"	115°57'17.197"		
78	22°48'52.547"	115°57'17.166"		
79	22°48'52.541"	115°57'17.126"		
80	22°48'52.513"	115°57'17.098"		
81	22°48'52.470"	115°57'17.091"		
82	22°48'52.346"	115°57'17.077"		
83	22°48'52.274"	115°57'17.050"		
84	22°48'52.197"	115°57'16.995"		
85	22°48'52.213"	115°57'16.981"		
86	22°48'52.109"	115°57'16.965"		
87	22°48'51.858"	115°57'16.640"		
88	22°48'51.723"	115°57'16.284"		
89	22°48'51.767"	115°57'16.241"		
90	22°48'51.588"	115°57'16.002"		
91	22°48'49.821"	115°57'17.541"		
92	22°48'49.748"	115°57'17.533"		
93	22°48'49.675"	115°57'17.539"		
94	22°48'49.604"	115°57'17.558"		
95	22°48'49.537"	115°57'17.590"		
96	22°48'49.477"	115°57'17.634"		
97	22°48'49.268"	115°57'17.816"		
98	22°48'49.127"	115°57'17.627"		
/	/	/		

测绘单位	测绘报告专用章 广州百川纳科技有限公司		
测量人	姓名: 张永强		
绘制日期	2025年05月15日	审核人	张永强
印章编号: 01			